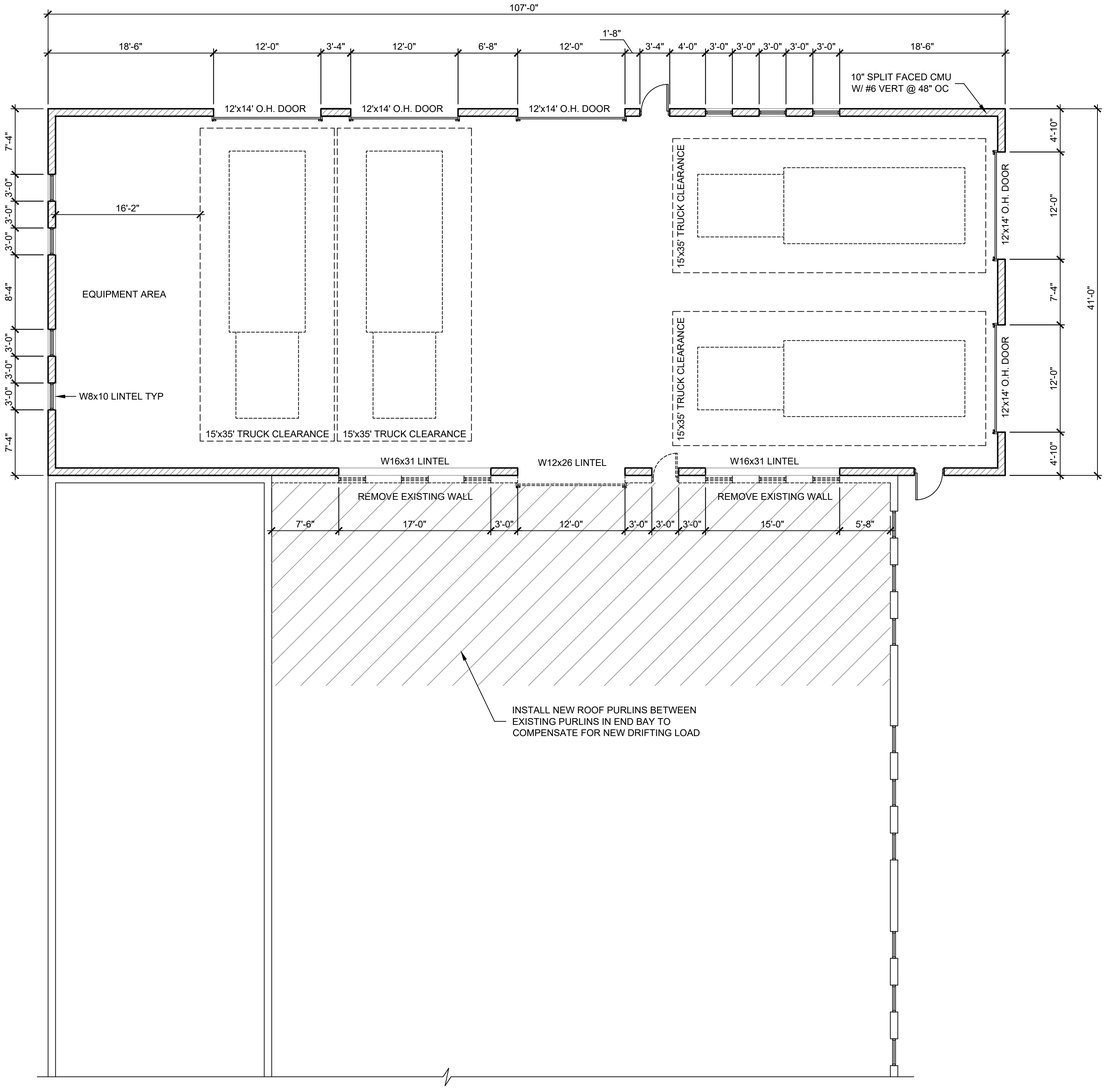

FLOOR PLAN

SCALE: 1/8" = 1'-0"

4,371 SQUARE FEET

0' 2' 4' 8' 16'

NORTH

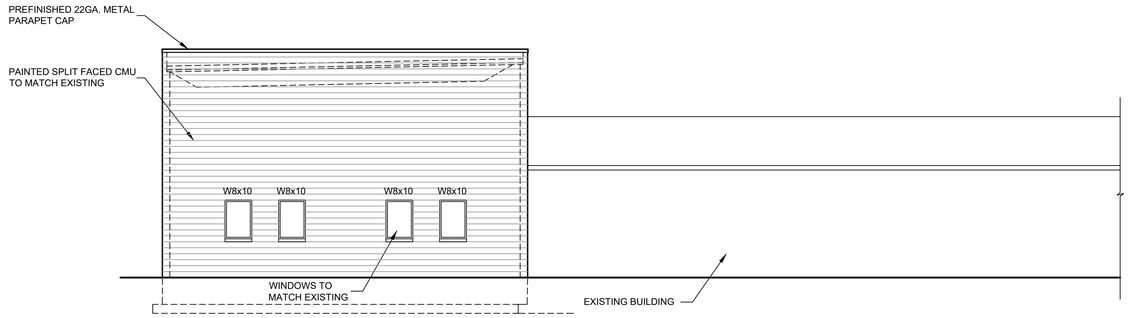

NORTH ELEVATION

SCALE: 1/8" = 1'-0"

0' 2' 4' 8' 16'

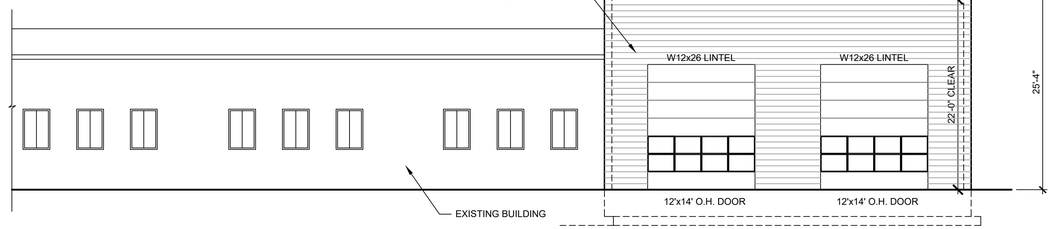

SOUTH ELEVATION

SCALE: 1/8" = 1'-0"

0' 2' 4' 8' 16'

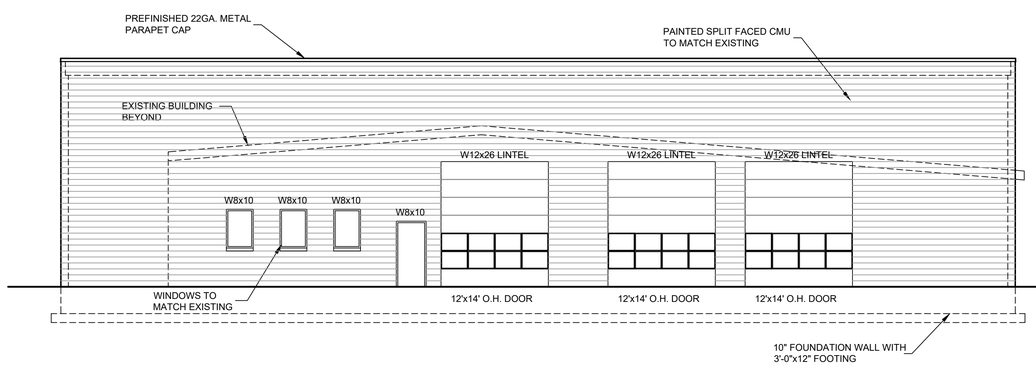

EAST ELEVATION

SCALE: 1/8" = 1'-0"

0' 2' 4' 8' 16'

PRELIMINARY
NOT FOR
CONSTRUCTION

REVISION	DATE

OWNERSHIP OF DOCUMENTS
THIS DOCUMENT AND THE IDEAS AND DESIGNS INCORPORATED HEREIN, AS IN INSTRUMENT OF BRIGHT ARCHITECTURE, IS THE PROPERTY OF BRIGHT ARCHITECTURE AND IS NOT TO BE USED IN WHOLE OR IN PART, FOR ANY OTHER PROJECT WITHOUT THE WRITTEN AUTHORIZATION OF BRIGHT ARCHITECTURE

HERITAGE DEVELOPMENT
& CONSTRUCTION CO., INC.
KANKAKEE, ILLINOIS
PHONE: 815-932-0151

BRIGHT architecture
200 E. Court St., Suite 700 Kankakee, Illinois 60901
815 933 8073 bright-arch.com

SERVICE ADDITION
DRALLE CHEVROLET BUICK
103 N. HARLEM AVE.
PEOTONE, ILLINOIS

FLOOR PLAN AND ELEVATIONS

DRAWN	CHECKED
DB	DB
DATE	SCALE
4/11/23	AS NOTED
JOB NUMBER	
2301	
SHEET	
A1.1	